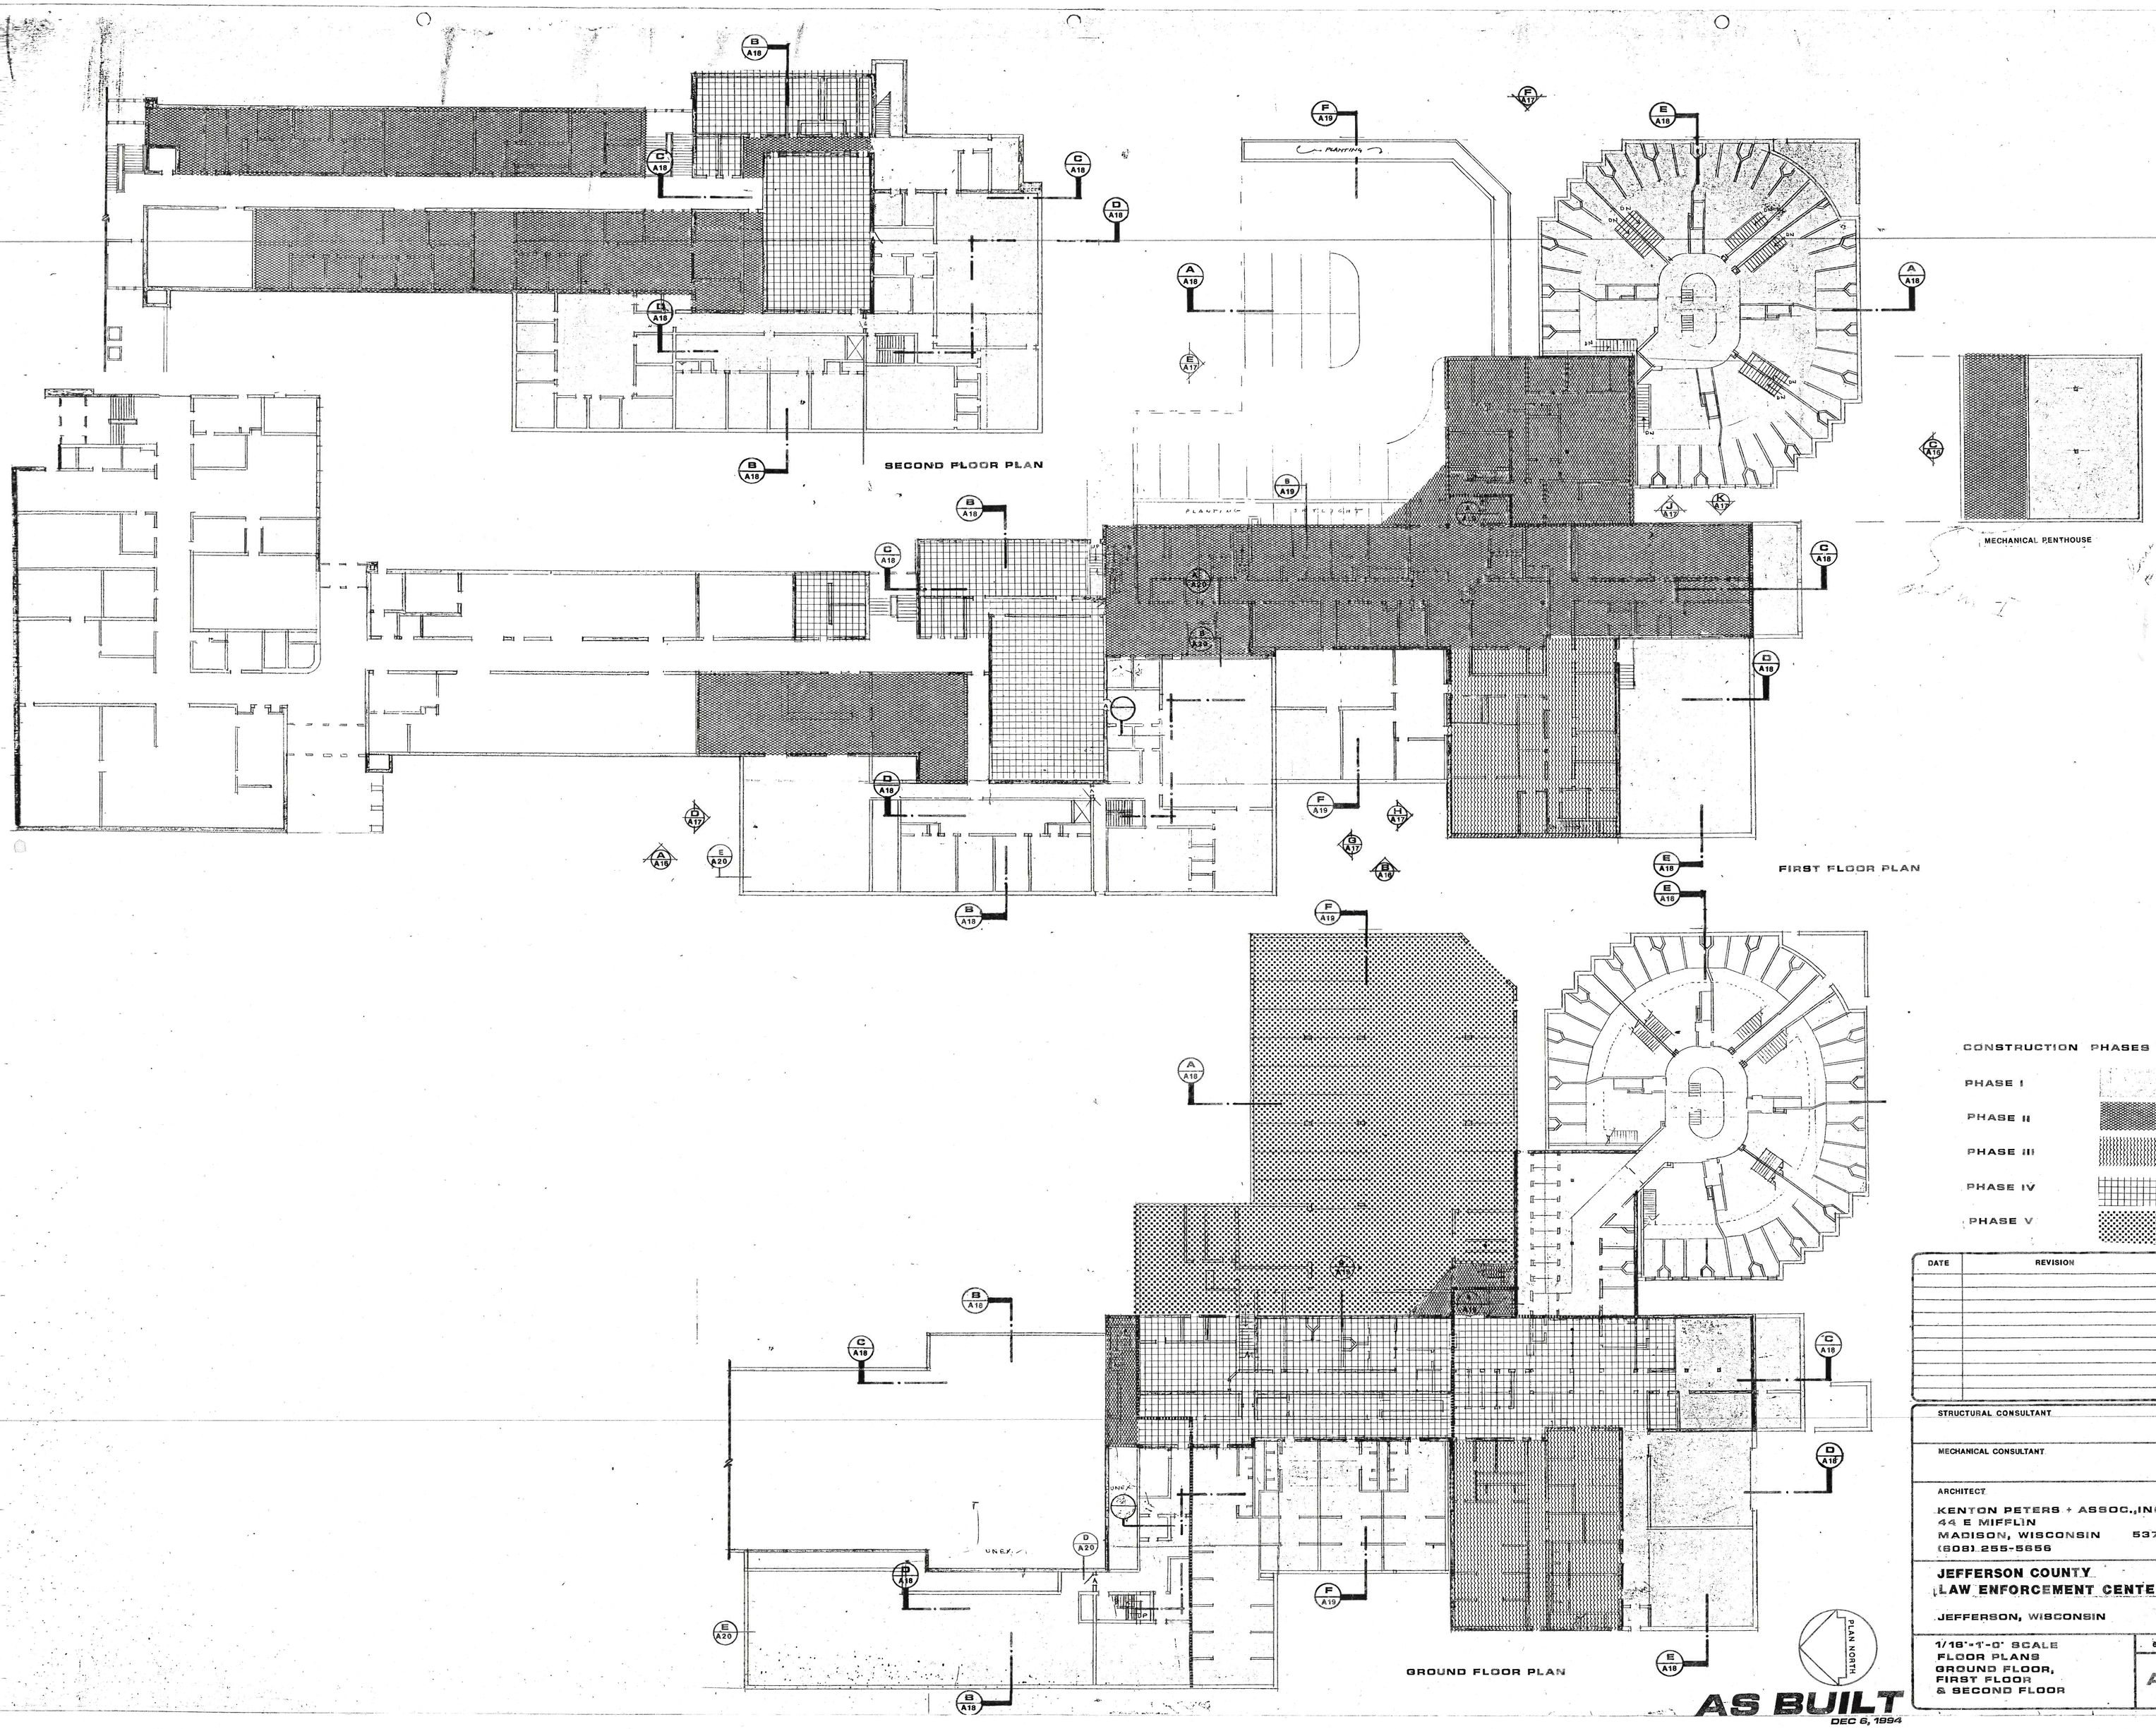


CONSTRUCTION PHASES

PHASE I

PHASE II

PHASE III

PHASE IV

PHASE V

DATE	REVISION

STRUCTURAL CONSULTANT

MECHANICAL CONSULTANT

ARCHITECT

KENTON PETERS + ASSOC.,INC.
44 E MIFFLIN
MADISON, WISCONSIN 53703
(608) 255-5656

JEFFERSON COUNTY
LAW ENFORCEMENT CENTER

JEFFERSON, WISCONSIN

1/16"=1'-0" SCALE
FLOOR PLANS
GROUND FLOOR,
FIRST FLOOR
& SECOND FLOOR

6-11-96

A1

AS BUILT
DEC 6, 1994